
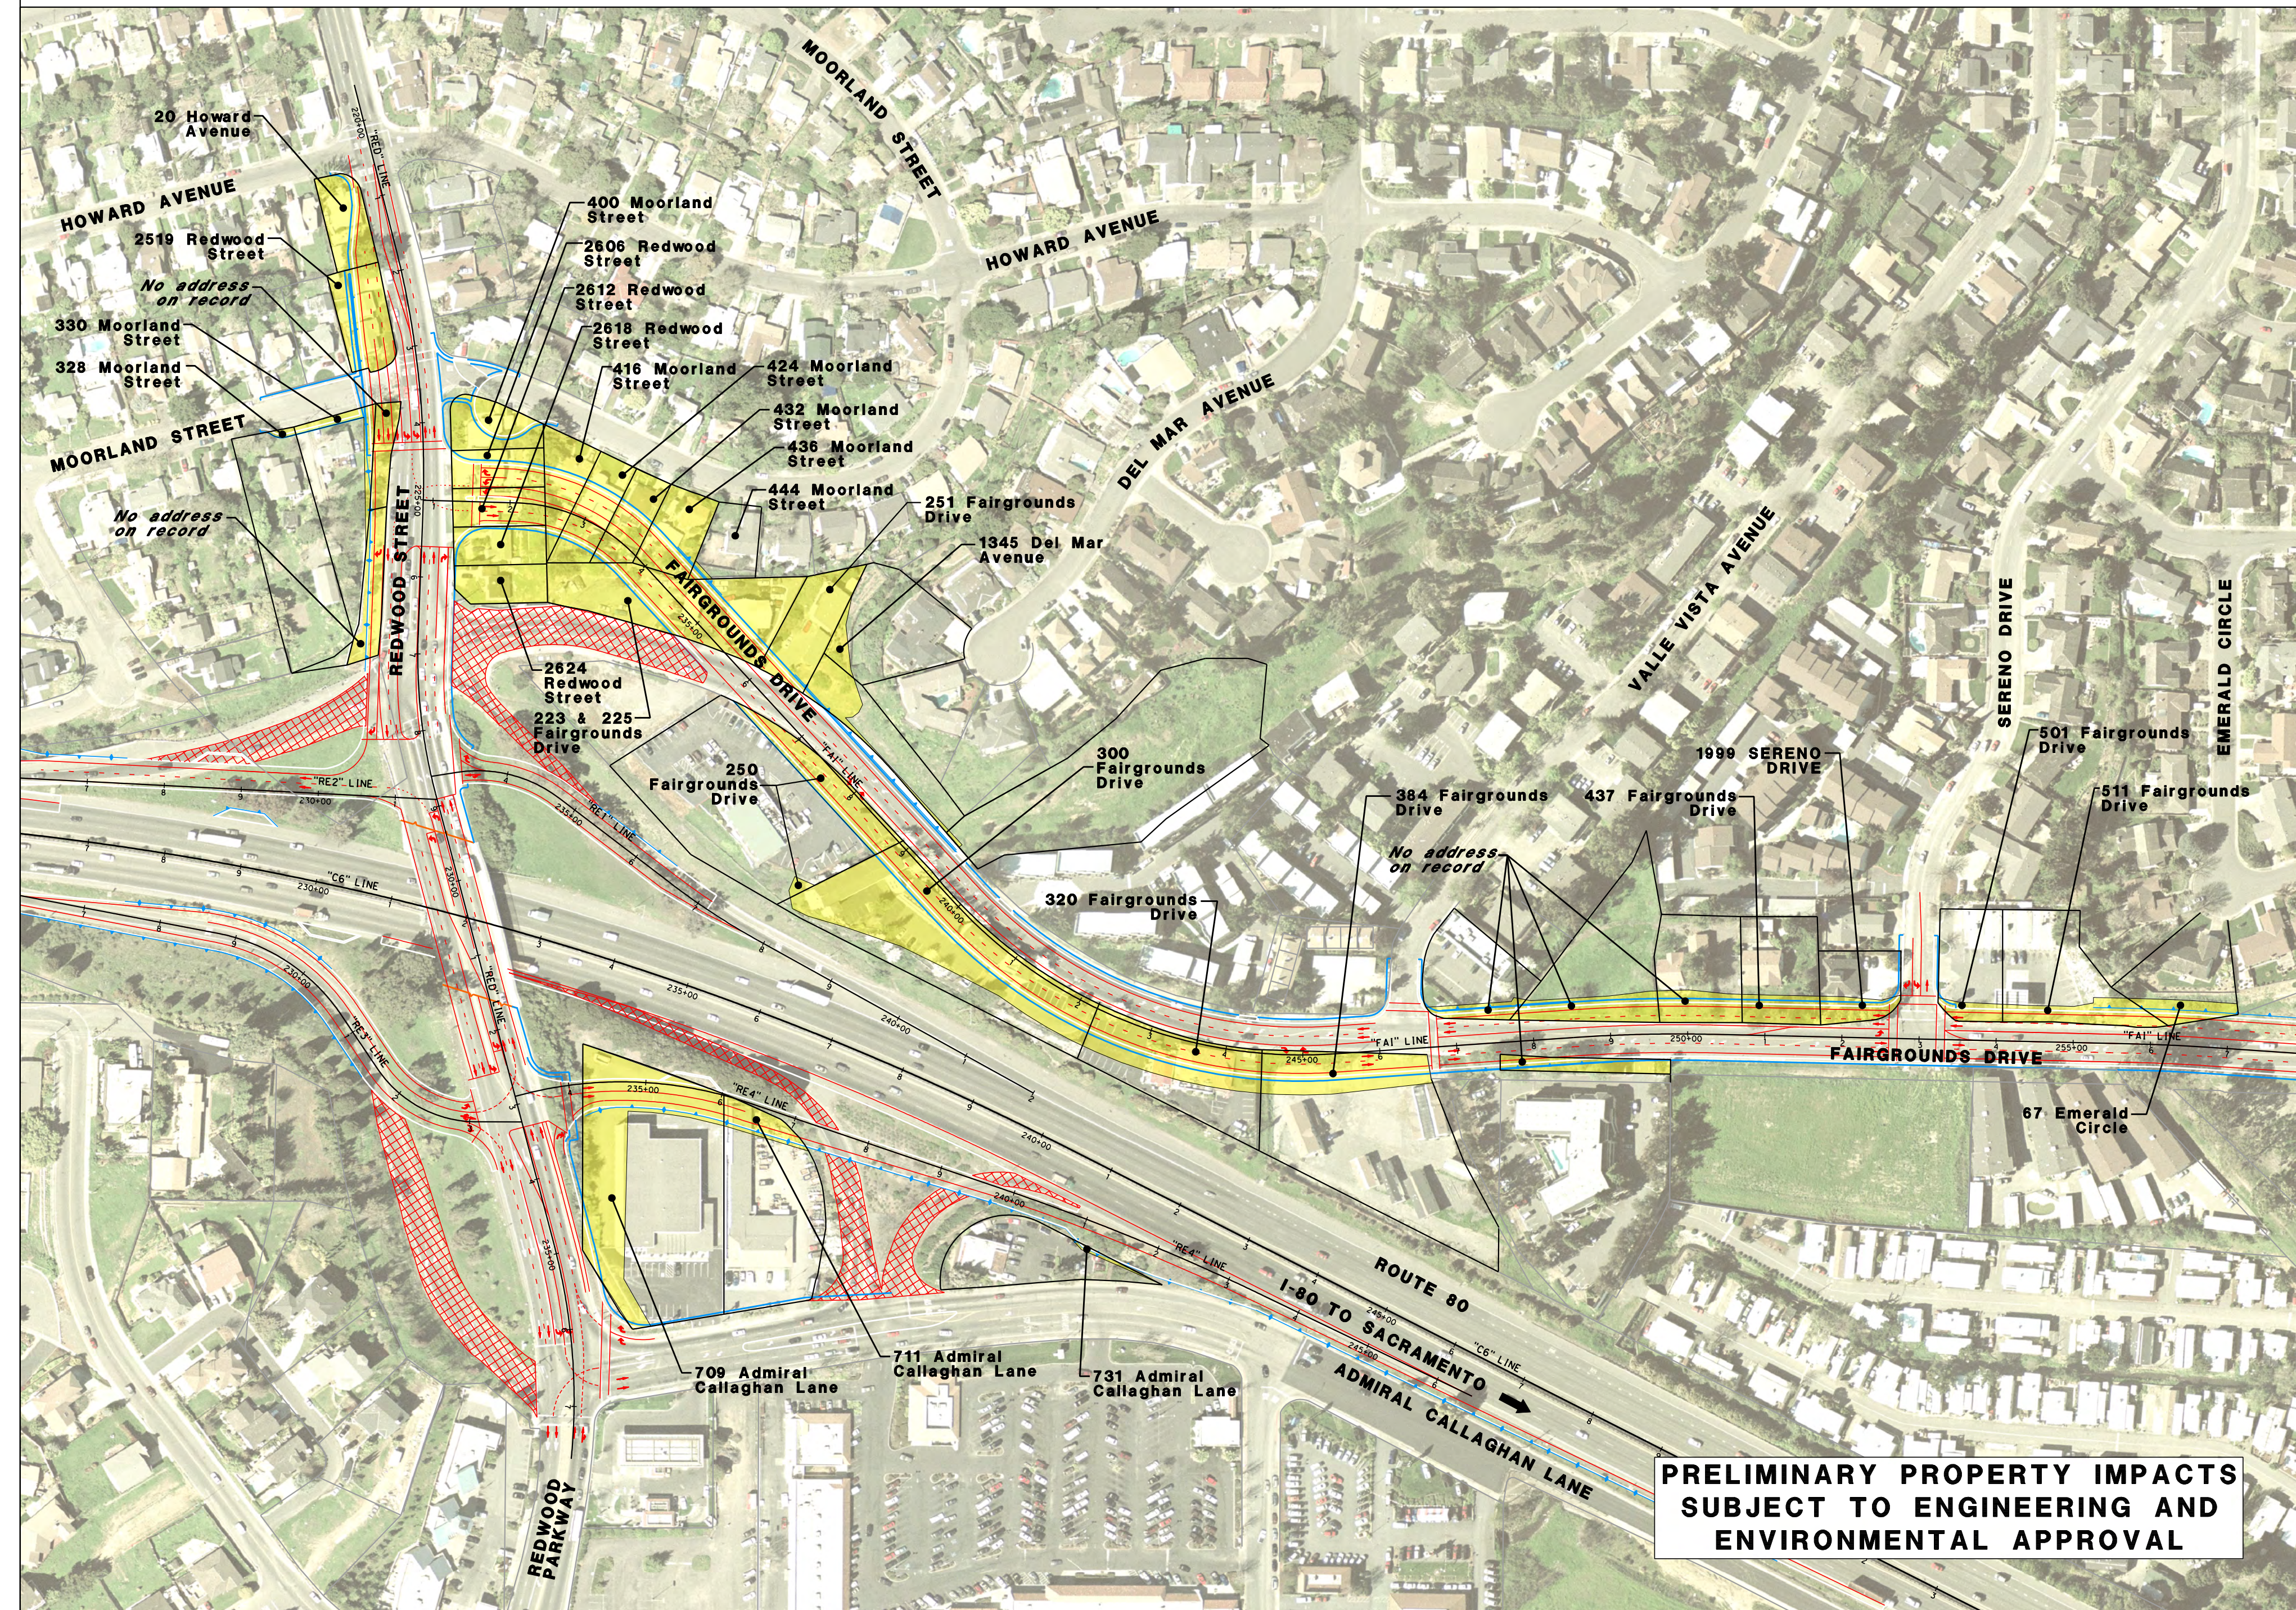


REDWOOD PARKWAY - FAIRGROUNDS DRIVE IMPROVEMENTS PROJECT

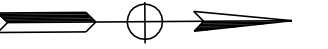

NOT TO SCALE